


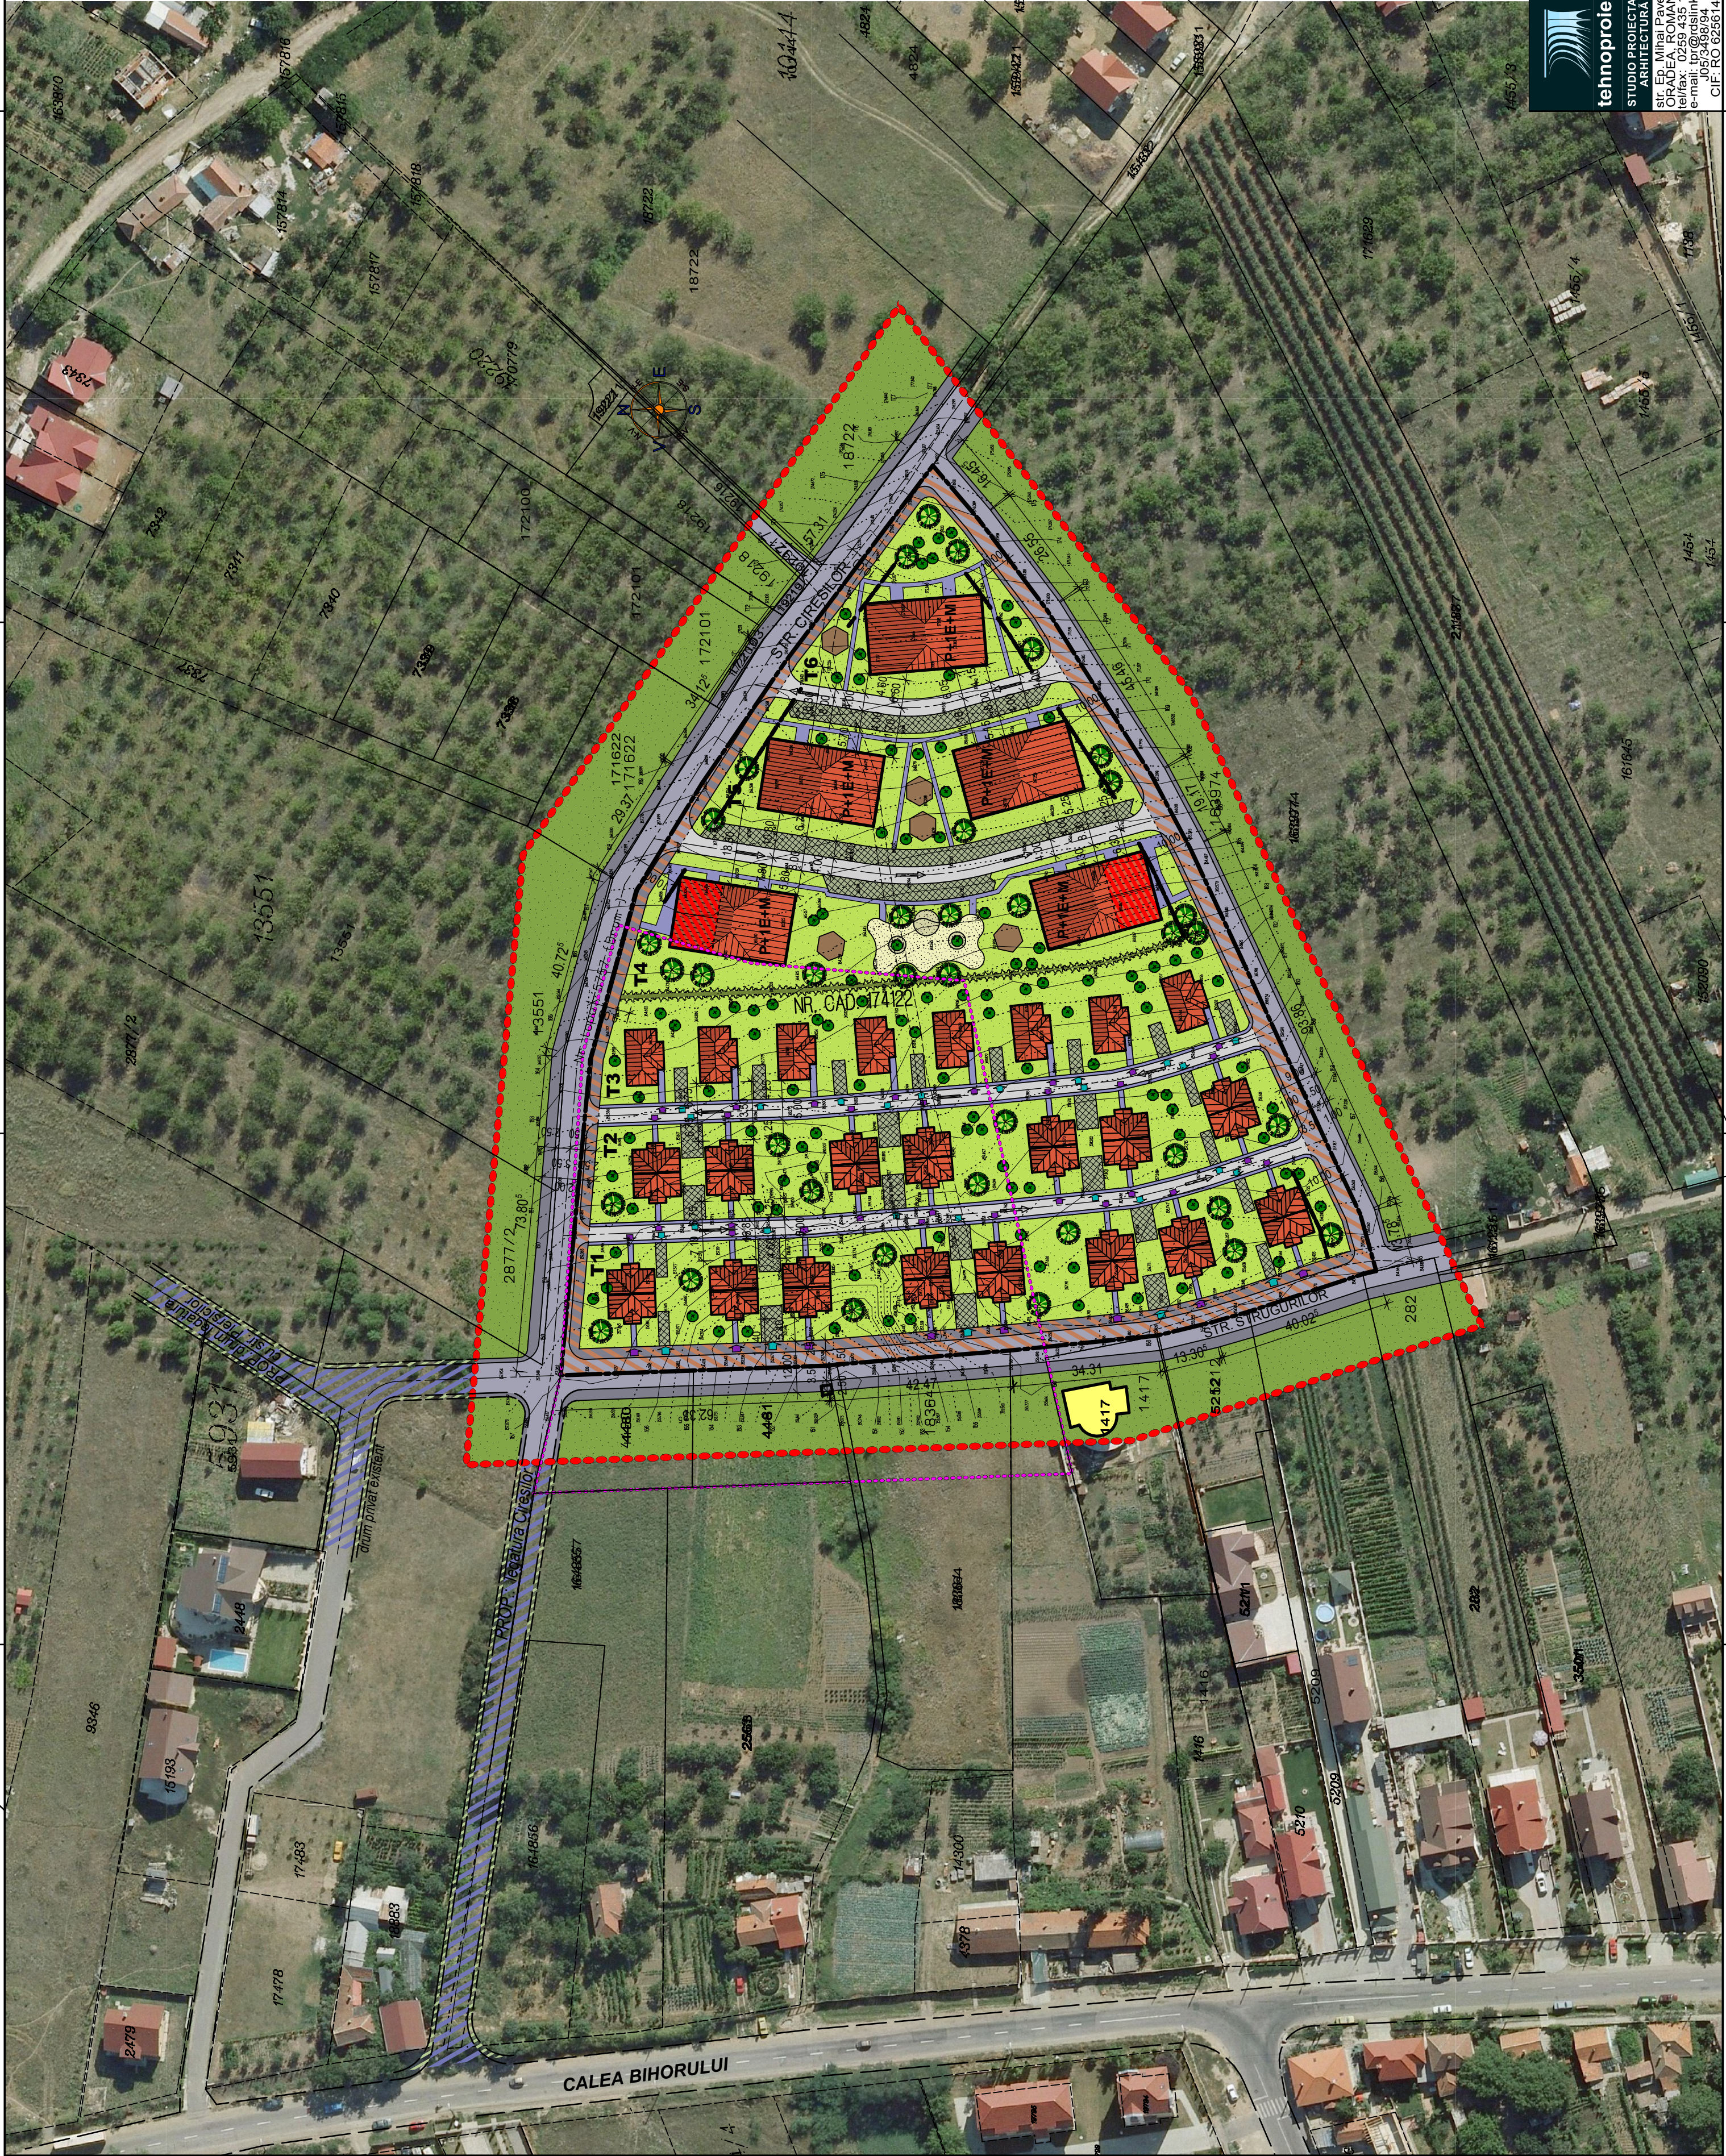

TERASE (ZONA - fara drum)	POT propus
T1	25.4%
T2	25.8%
T3	23.4%
T4	29.4%
T5	38.6%
T6	30.4%
TOTAL (fara drum)	27.8%

Suprafata teren nr. cad. 174122	24 785.00 mp
Suprafata teren propus pentru cedare	2 769.50 mp
Suprafata teren rezultat dupa cedare	22 015.50 mp

LEGENDA

- | | |
|---|---|
|  | limita zonei studiate |
|  | limita numere cadastrale |
|  | limita teren in proprietate |
|  | limita sitului Manastirii Medievale Pauline din Oncea |
|  | locuinte propuse P+E(M); P+1E+M |
|  | teren apartinand domeniului privat nr. cad. 174122 propus spre cedare |
|  | circulate auto, platforme carosabile in incinta |
|  | circulate pietonala in incinta |
|  | zone cu parcaje - platforme inerbate in incinta |
|  | zone verzi apartinand domeniului privat |
|  | circulate auto apartinand domeniului public |
|  | circulate pietonala apartinand domeniului public |
|  | spatii comert amenajate la parter |
|  | loc de joaca pentru copii |
|  | accese pietonale |
|  | accese auto |
|  | amenajari pentru timp liber |